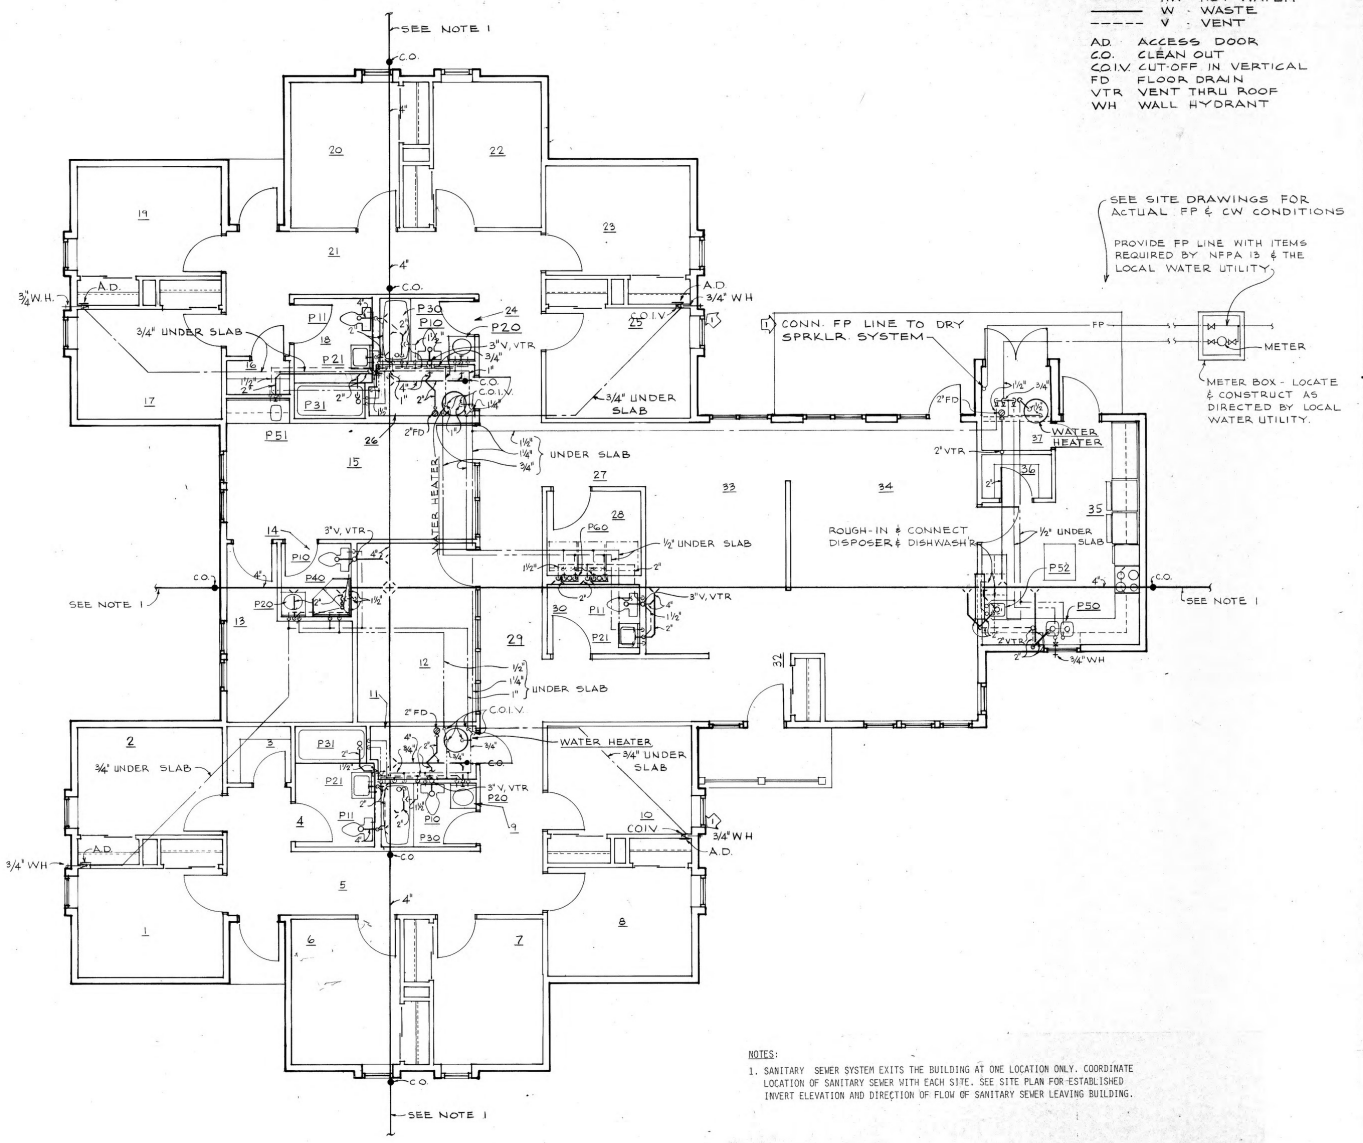

LEGEND

—FP—	FIRE PROTECTION
———	CW - COLD WATER
- - - -	HW - HOT WATER
———	W - WASTE
-----	V - VENT

AD ACCESS DOOR
CO CLEAN OUT
C.O.I.V. CUT-OFF IN VERTICAL
FD FLOOR DRAIN
VTR VENT THRU ROOF
WH WALL HYDRANT

SEE SITE DRAWINGS FOR ACTUAL FP & CW CONDITIONS

PROVIDE FP LINE WITH ITEMS REQUIRED BY NFPA 13 & THE LOCAL WATER UTILITY

NOTES:

1. SANITARY SEWER SYSTEM EXITS THE BUILDING AT ONE LOCATION ONLY. COORDINATE LOCATION OF SANITARY SEWER WITH EACH SITE. SEE SITE PLAN FOR ESTABLISHED INVERT ELEVATION AND DIRECTION OF FLOW OF SANITARY SEWER LEAVING BUILDING.

FLOOR PLAN - PLUMBING
SCALE: 1/4" = 1'-0"

BASE SHEET
CIVIL
ARCH
STRUCT
PLUMB
MECH
ELECT
MISC
COMPOSITE

NO	DESCRIPTION	DATE

REVISIONS

PATRICK M. SHAFFNER — COMMONWEALTH OF VIRGINIA — CERTIFICATE NO. 4053 — REGISTERED PROFESSIONAL ENGINEER

SFCS
Sherertz, Franklin, Crawford, Shaffner
Architecture / Engineering / Planning
14 West Kirk Avenue, Roanoke, Virginia 24011
703-344-6664

DESIGNED BY	DRAWN BY
RMJ	RMJ
CHECKED BY	APPROVED BY
RMJ	DJP

PROJECT TITLE
GROUP HOME PROTOTYPE
ICF/MR
705-100011
MR FACILITY

SHEET TITLE
FLOOR PLAN PLUMBING

COMM NO.	DATE
8406.03	SEPT 30, 1986

DRAWING
P1